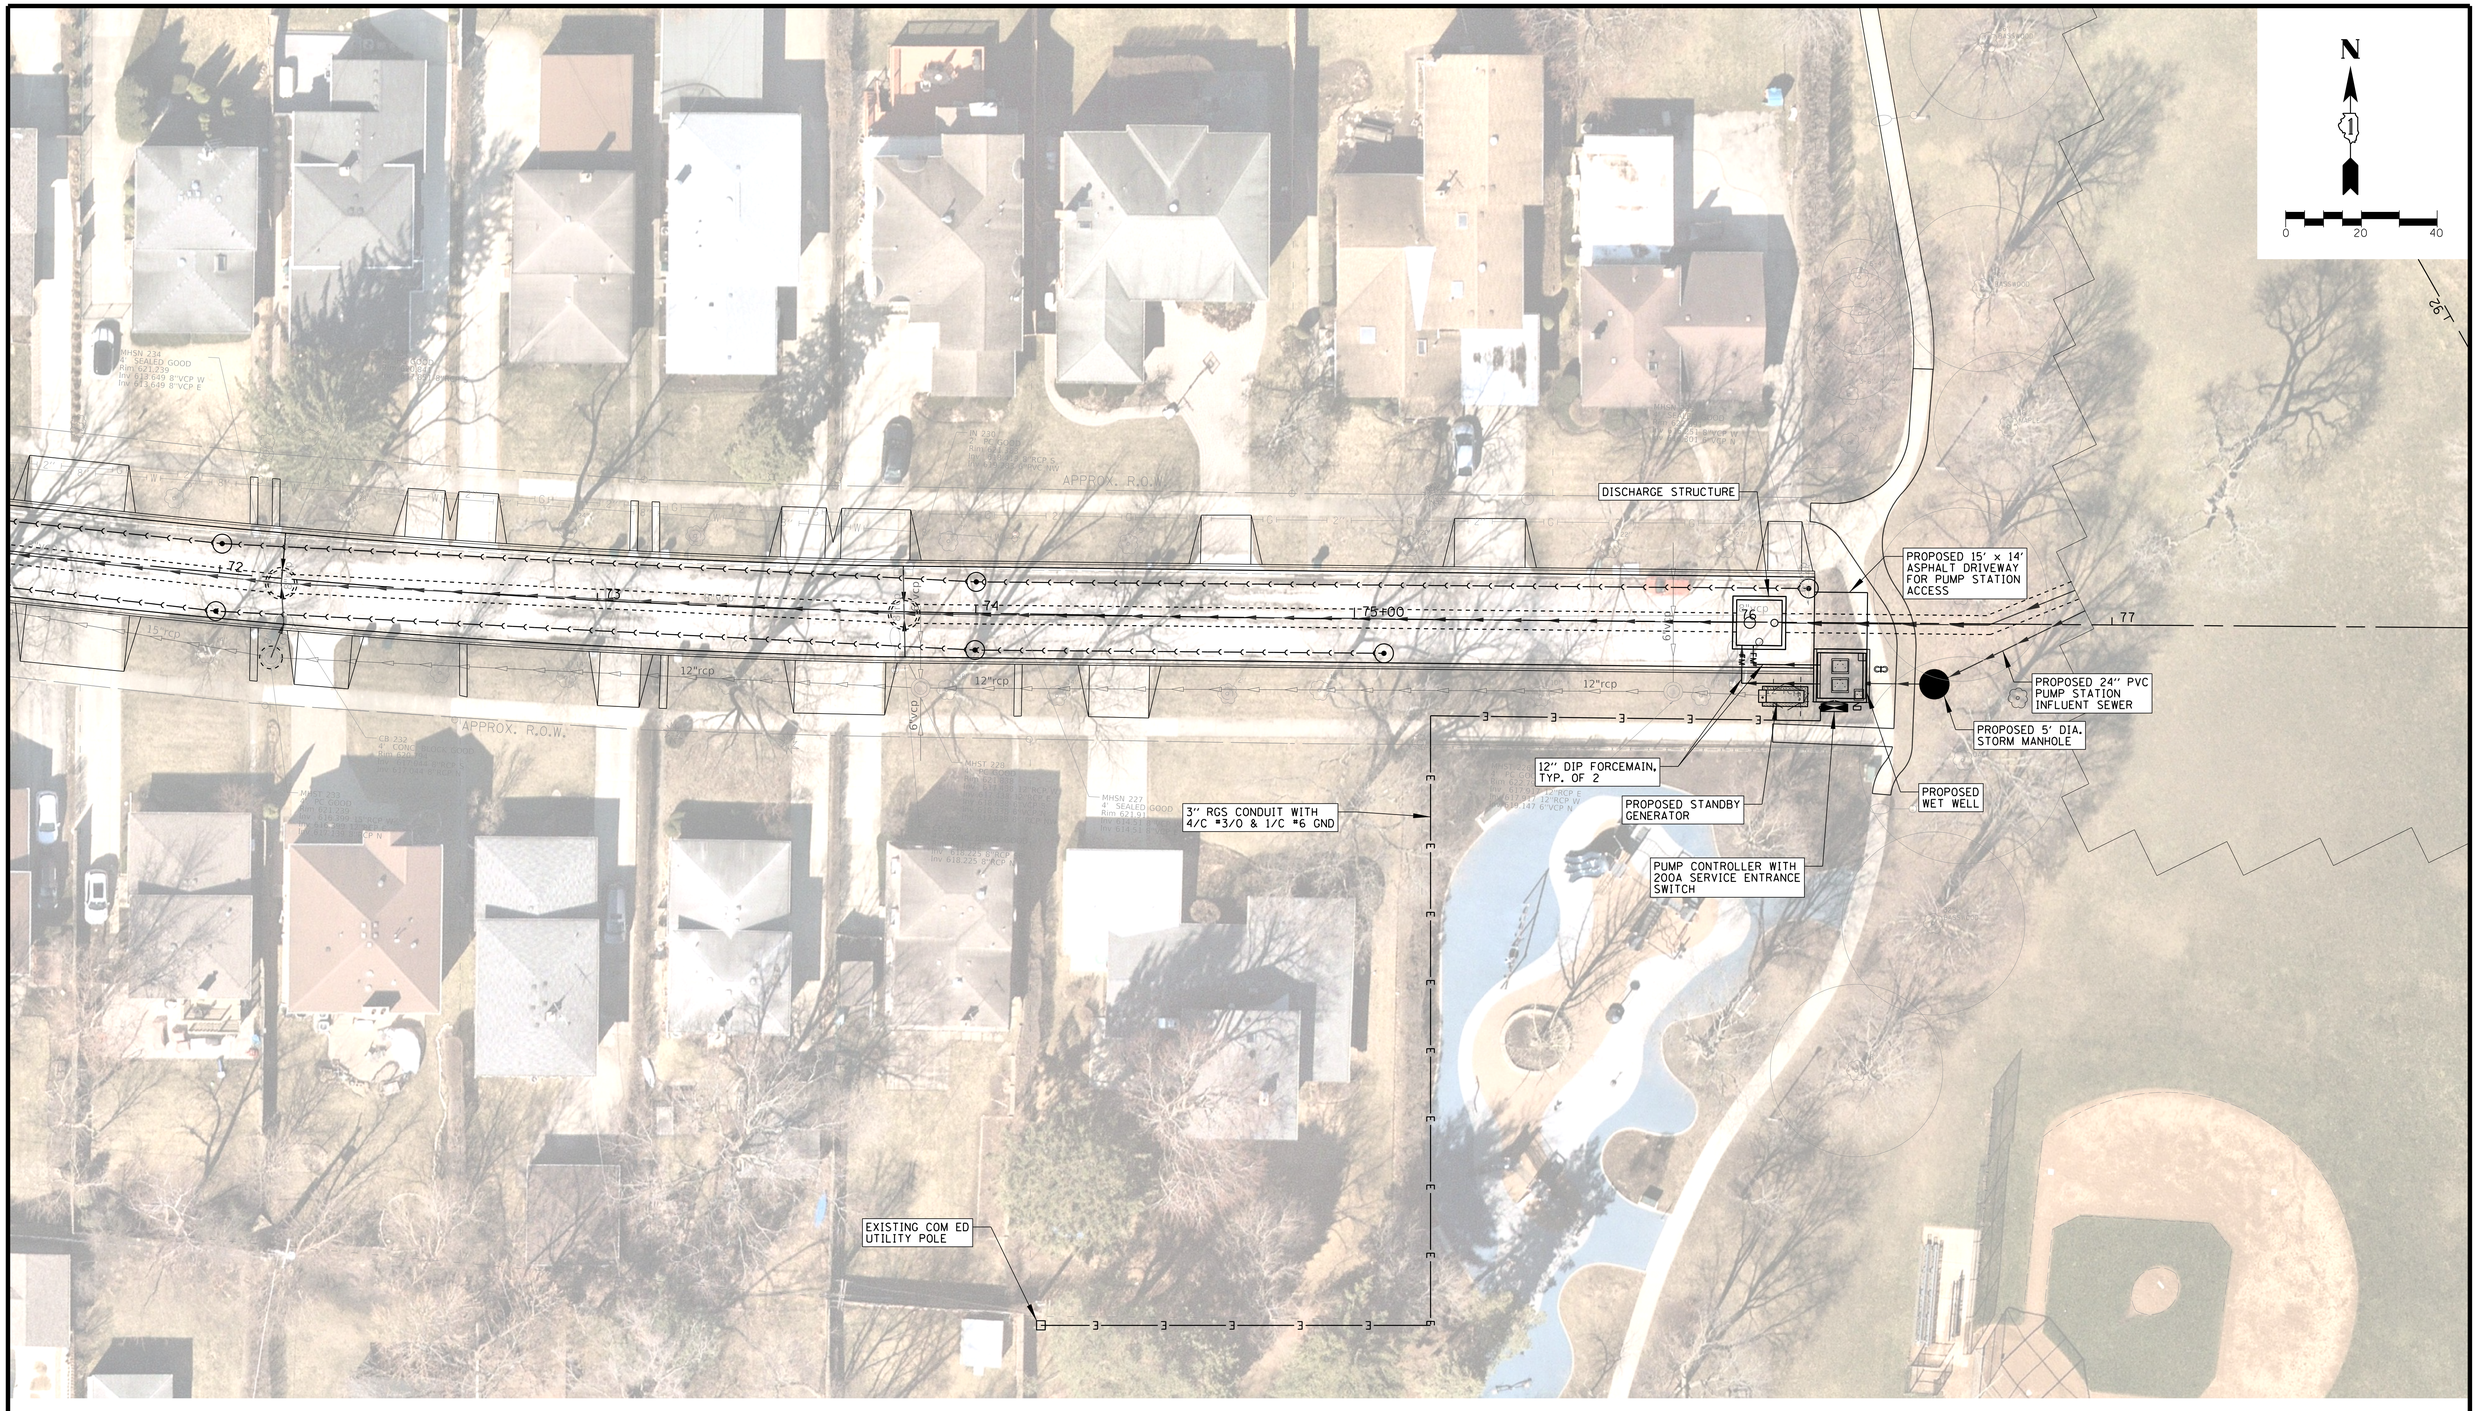



**CHRISTOPHER B. BURKE** ENGINEERING, LTD.
9575 W. Higgins Road, Suite 600
Rosemont, Illinois 60018
(847) 823-0500

BAXTER & WOODMAN Consulting Engineers

CLIENT:

**Village of Wilmette**
1200 WILMETTE AVENUE
WILMETTE, IL 60091-0040


| NO. | DATE | NATURE OF REVISION | CHKD. |
|---|---|---|---|
| | | | |

FILE NAME N:\wilmette\180245\Mech\PSP_180245_01.sht

| | |
|---|---|
| DSGN. | JPC |
| DWN. | ROB |
| CHKD. | JPC |
| SCALE: | 20' |
| PLOT DATE: | 6/5/2020 |
| CAD USER: | rbillings |
| MODEL: | Default |

TITLE:

# WSNSP CONTRACT #2

## PROPOSED SITE PLAN

| | |
|---|---|
| PROJ. NO. | 180245 |
| DATE: | 6/5/2020 |
| SHEET | $PSP$OF 95 |
| DRAWING NO. | $PSP1 |